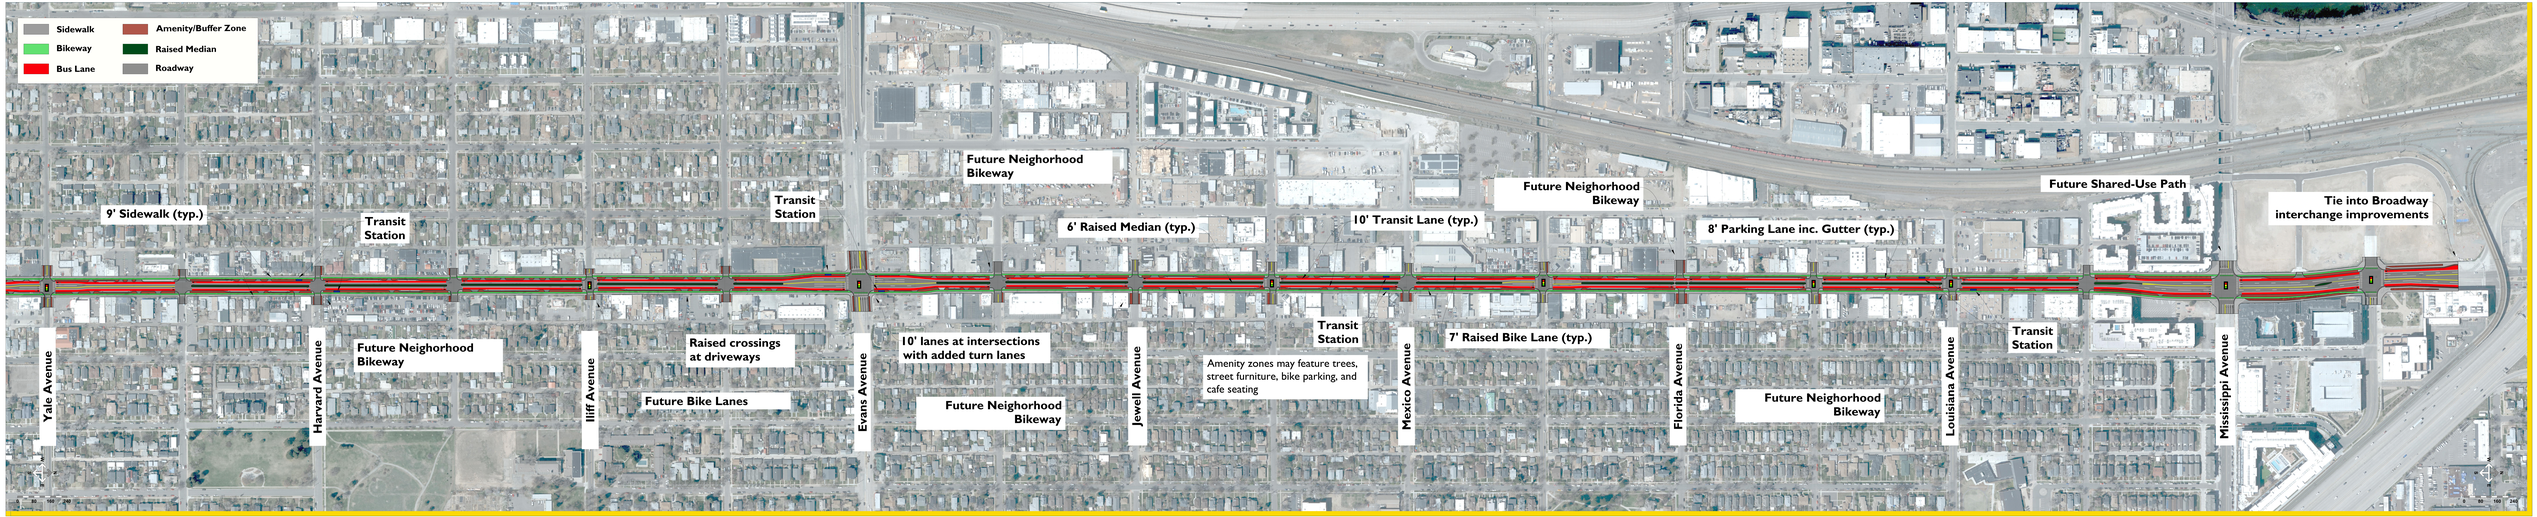# Broadway Corridor Study - Character Area 1 Conceptual Design